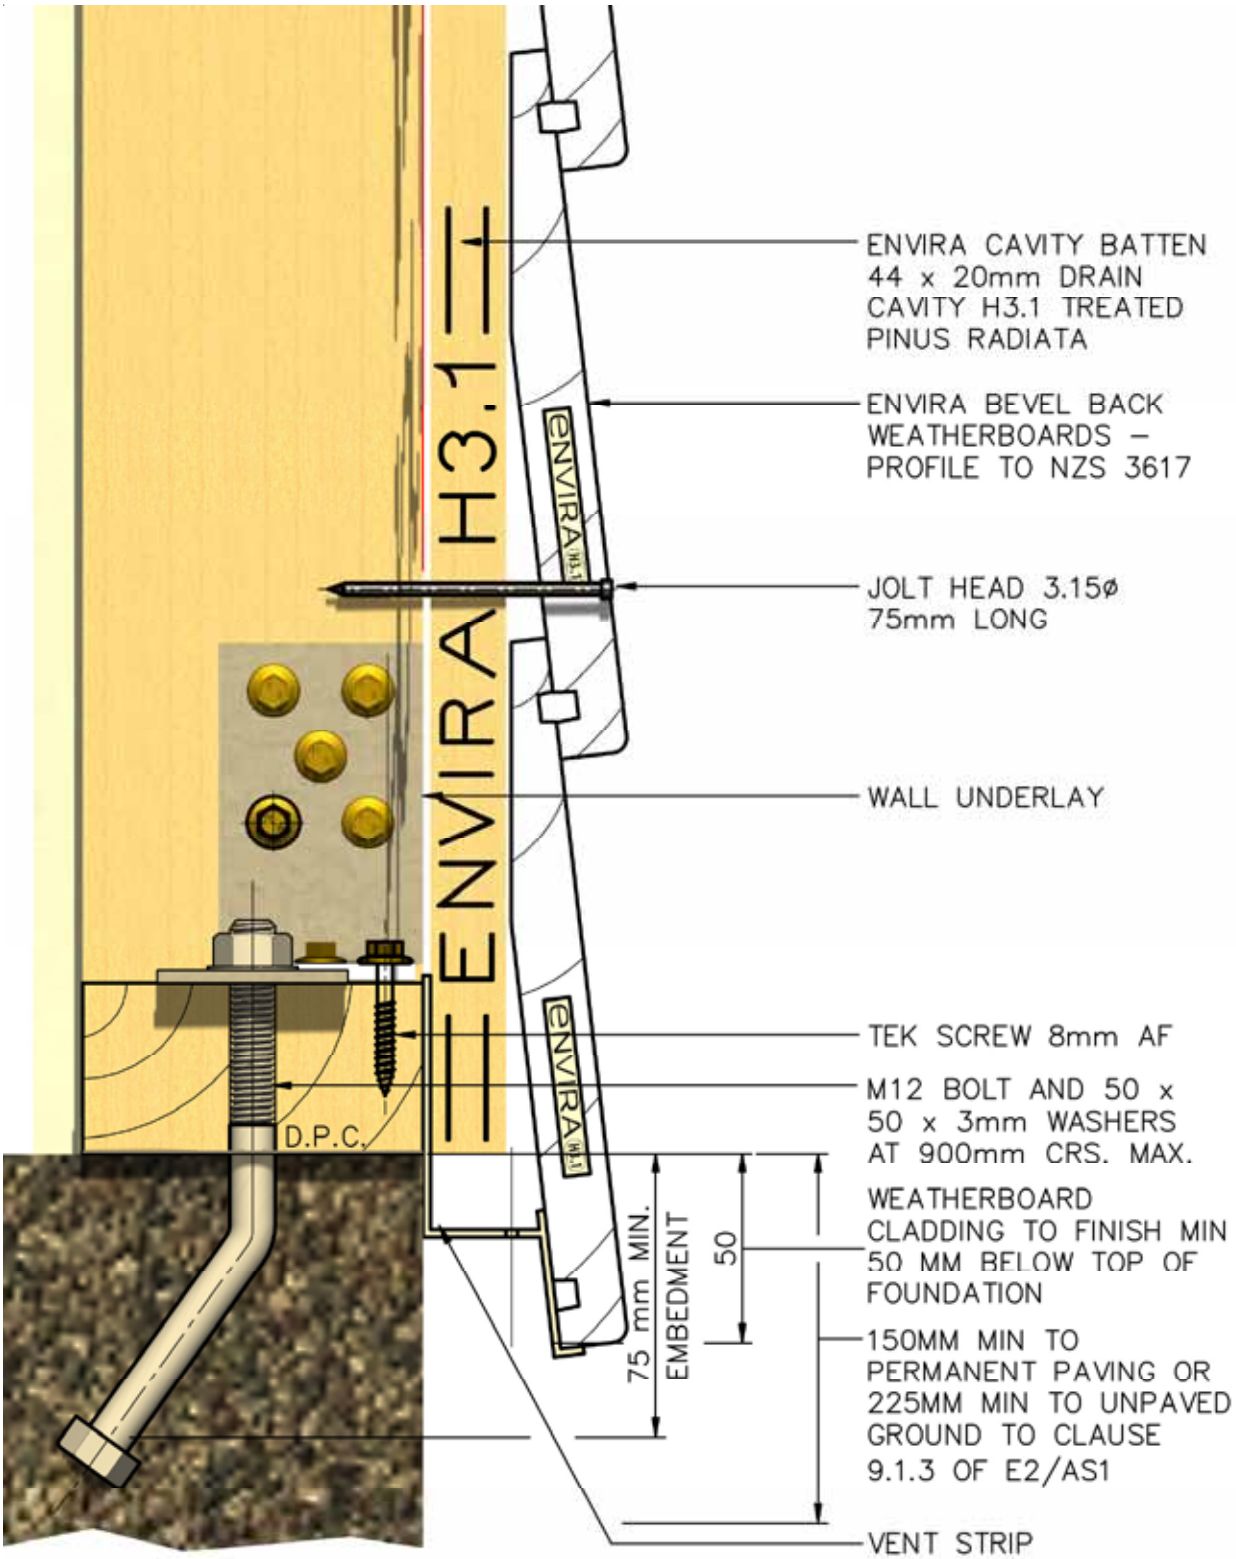

ENVIRA Timber Cladding
NIAGARA SALES/DISTRIBUTION • freephone: 0800 FOR TIMBER
p: +64 3 308 0007 f: +64 3 308 0026 e: sales@niagara.net.nz • www.niagara.net.nz
© Copyright Reserved. May 2012. Niagara Sawmilling Company Ltd

DRAWING NUMBER: 3002 2D **DRAWING TITLE** Bevel Back Cavity Fix Foundation Concrete **SCALE:** 1:2 at A4 **VERSION:** A **DATE:** 15/05/2012